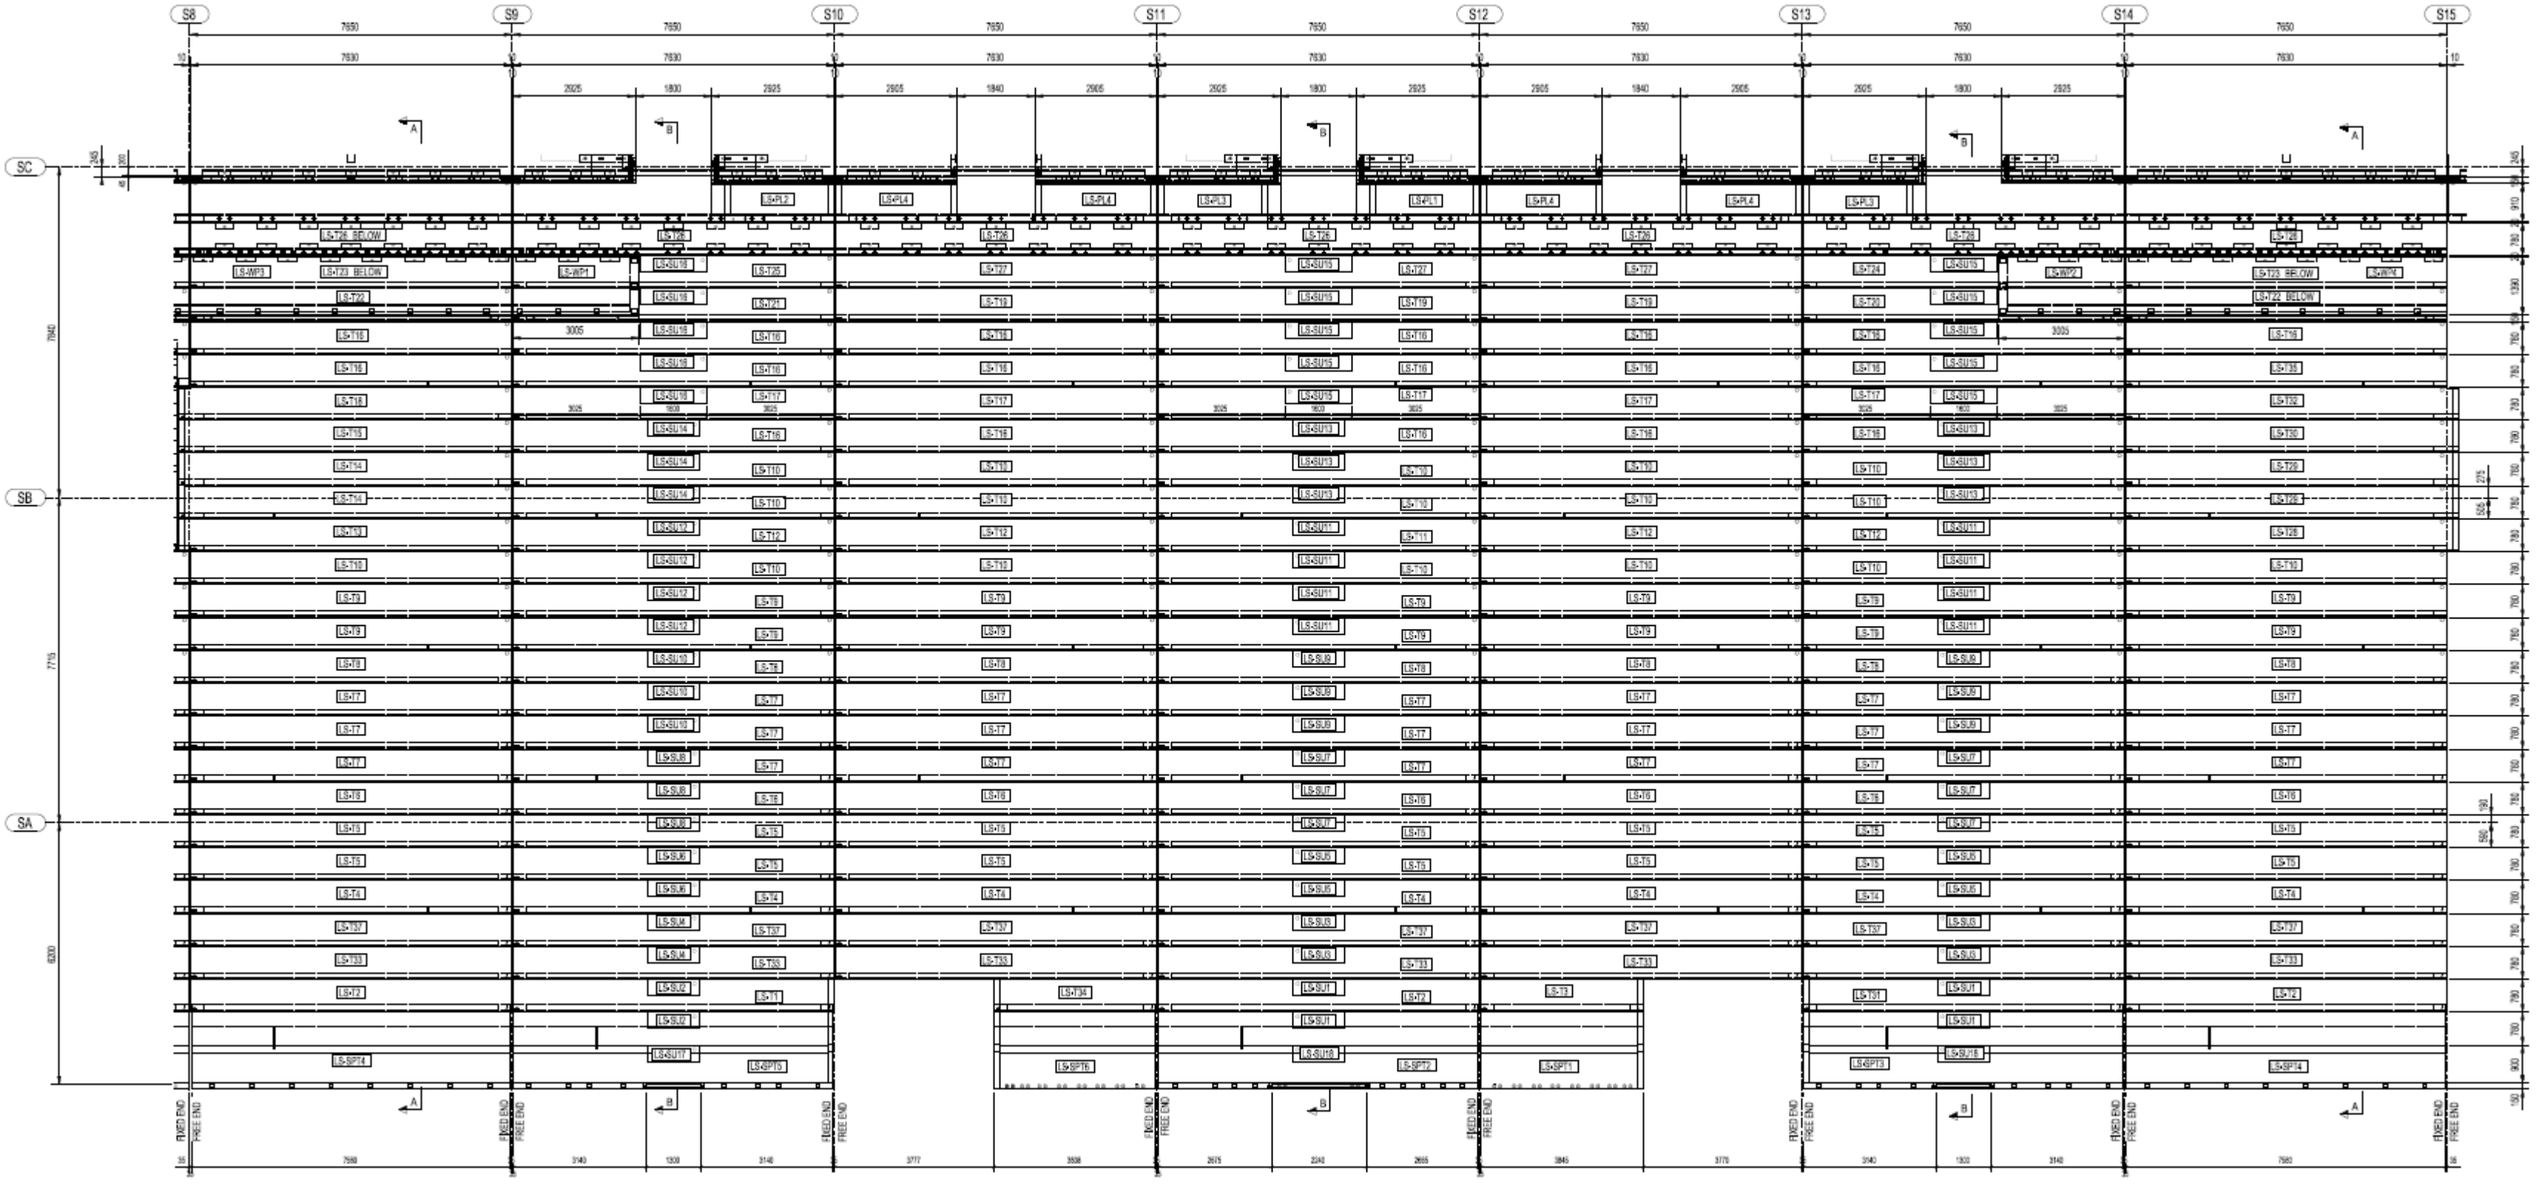

LOWER TIER SOUTH STAND PLAN 1:75